LEDGEVIEW AVE.

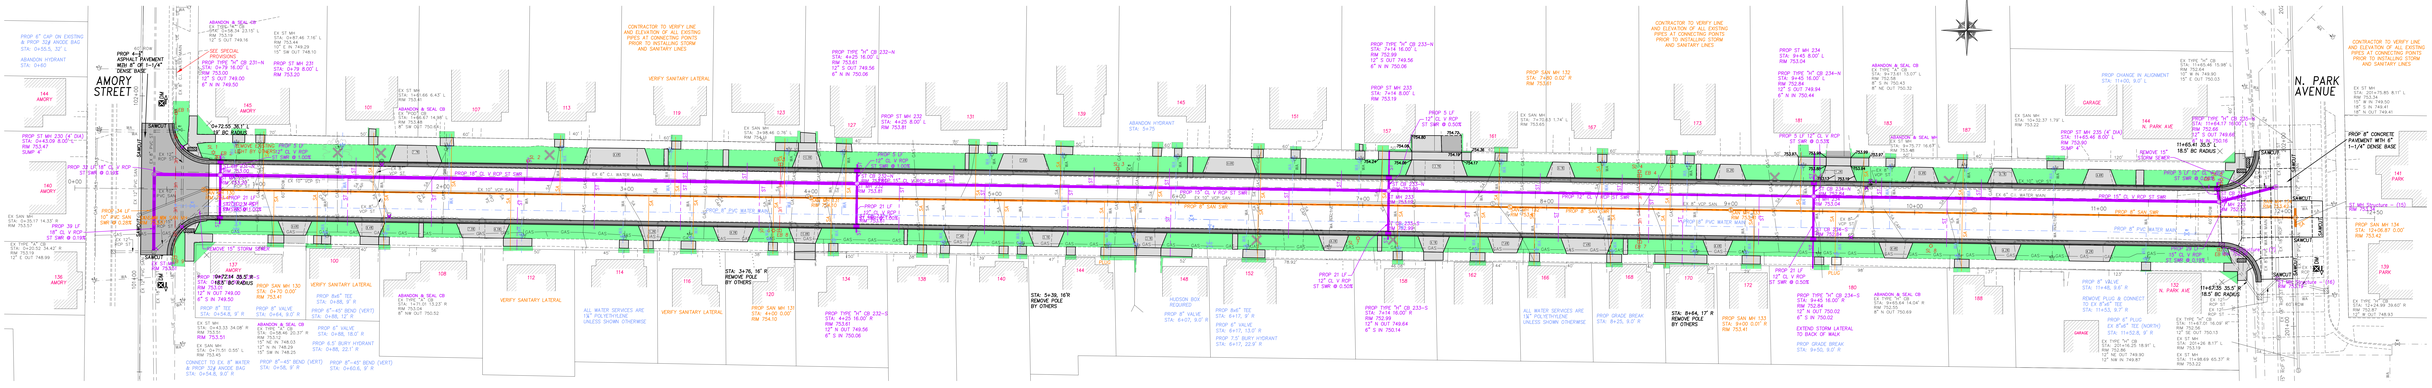
AMORY STREET
N. PARK AVENUE
N
PROP 4-IN ASPHALT PAVEMENT WITH 8" OF 1-1/4" DENSE BASE
PROP 8" CONCRETE PAVEMENT WITH 6" 1-1/4" DENSE BASE
CONTRACTOR TO VERIFY LINE AND ELEVATION OF ALL EXISTING PIPES AT CONNECTING POINTS PRIOR TO INSTALLING STORM AND SANITARY LINES
VERIFY SANITARY LATERAL
ALL WATER SERVICES ARE 1¾" POLYETHYLENE UNLESS SHOWN OTHERWISE
PROP 8" CAP ON EXISTING & PROP. 32# ANODE BAG
ABANDON HYDRANT
PROP ST MH 230 (4' DIA)
PROP 39 LF 18" CL V RCP ST SWR @ 0.50%
PROP 39 LF 12" PVC SAN SWR @ 1.34%
PROP 18" CL V RCP ST SWR
PROP 8" PVC WATER MAIN
PROP 8" SAN SWR
REMOVE 15" STORM SEWER
PROP 21 LF 12" CL V RCP ST SWR @ 0.52%
PROP 21 LF 12" CL V RCP ST SWR @ 0.50%
PROP 15" CL V RCP ST SWR
PROP 8" SAN SWR
PROP 8" PVC WATER MAIN
PROP 18" CL V RCP ST SWR
PROP 15" CL V RCP ST SWR
PROP 8" PVC WATER MAIN
PROP 8" SAN