COTTAGE AVE.

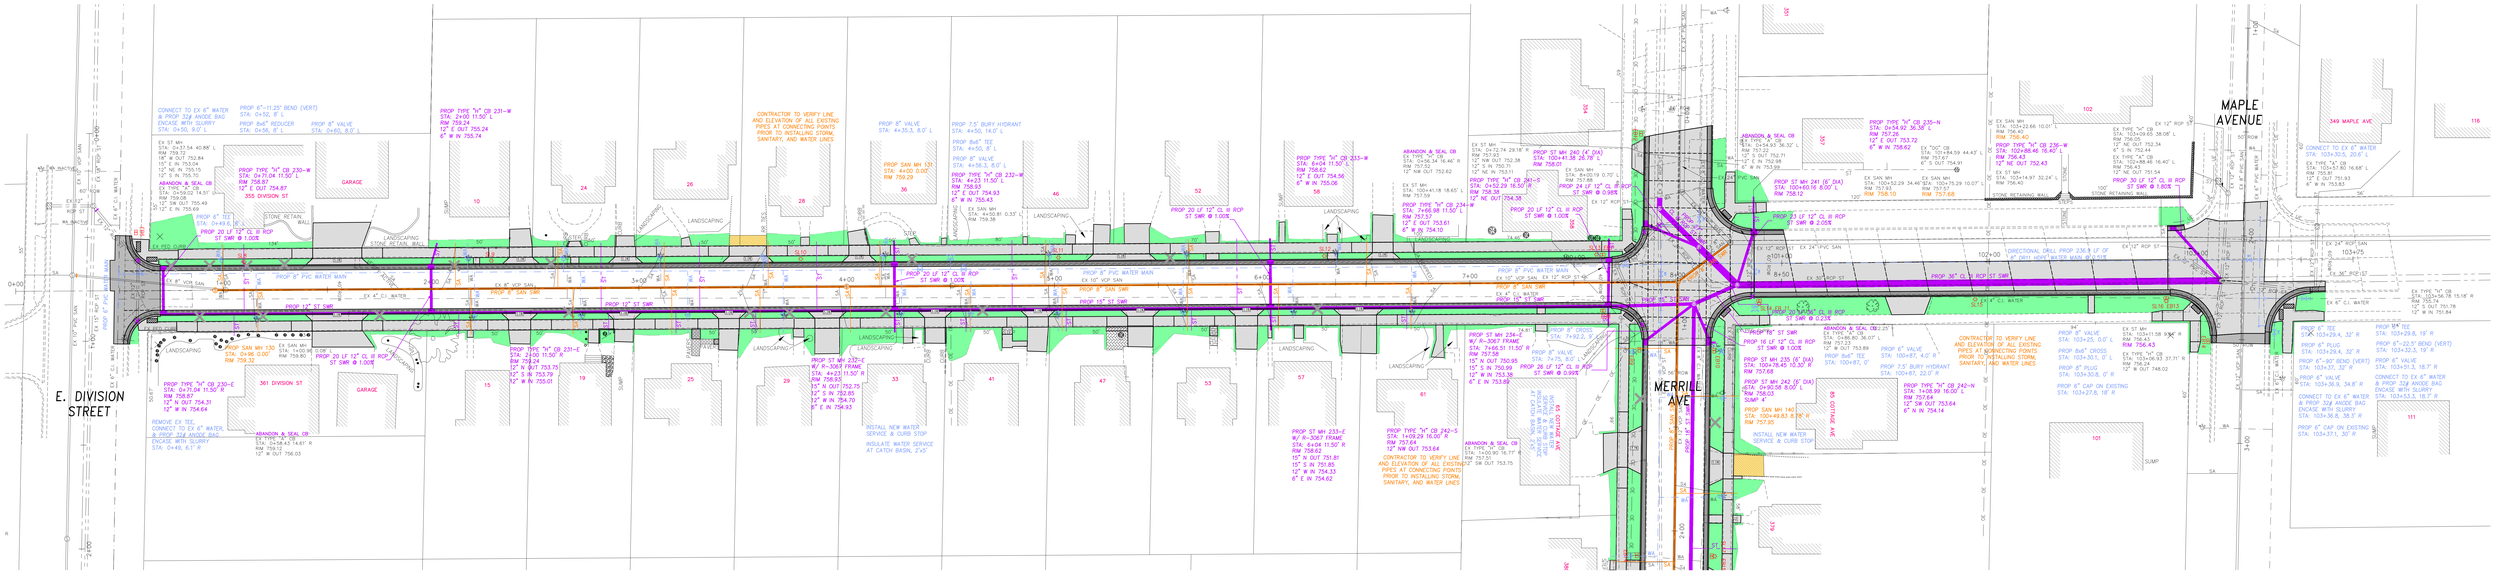
E. DIVISION STREET
MERRILL AVE
MAPLE AVENUE
355 DIVISION ST
361 DIVISION ST
GARAGE
LANDSCAPING
CONTRACTOR TO VERIFY LINE AND ELEVATION OF ALL EXISTING PIPES AT CONNECTING POINTS PRIOR TO INSTALLING STORM, SANITARY, AND WATER LINES
INSTALL NEW WATER SERVICE & CURB STOP
INSULATE WATER SERVICE AT CATCH BASIN, 2'x5'
PROP 19" ST SWR
PROP 8" PVC WATER MAIN
EX 8" VCP SAN
EX 4" CI. WATER
PROP 8" SAN SWR
PROP 10" ST SWR
PROP 36" CL III RCP ST SWR
EX 24" RCP SAN
EX 12" RCP ST
EX 15" RCP ST
EX 24" PVC SAN
EX 10" VCP SAN
PROP 8" SAN SWR
PROP 2" PVC WATER MAIN
PROP 6" PVC WATER MAIN
PROP 8" PVC WATER MAIN
EX 10" VCP SAN
EX 12" RCP ST
PROP 12" ST SWR
PROP 10" ST SWR
PROP 8" SAN SWR
PROP 10" ST SWR
PROP 12" ST SWR
PROP 10" ST SWR
PROP 12" ST SWR
PROP 10" ST SWR
PROP 12" ST