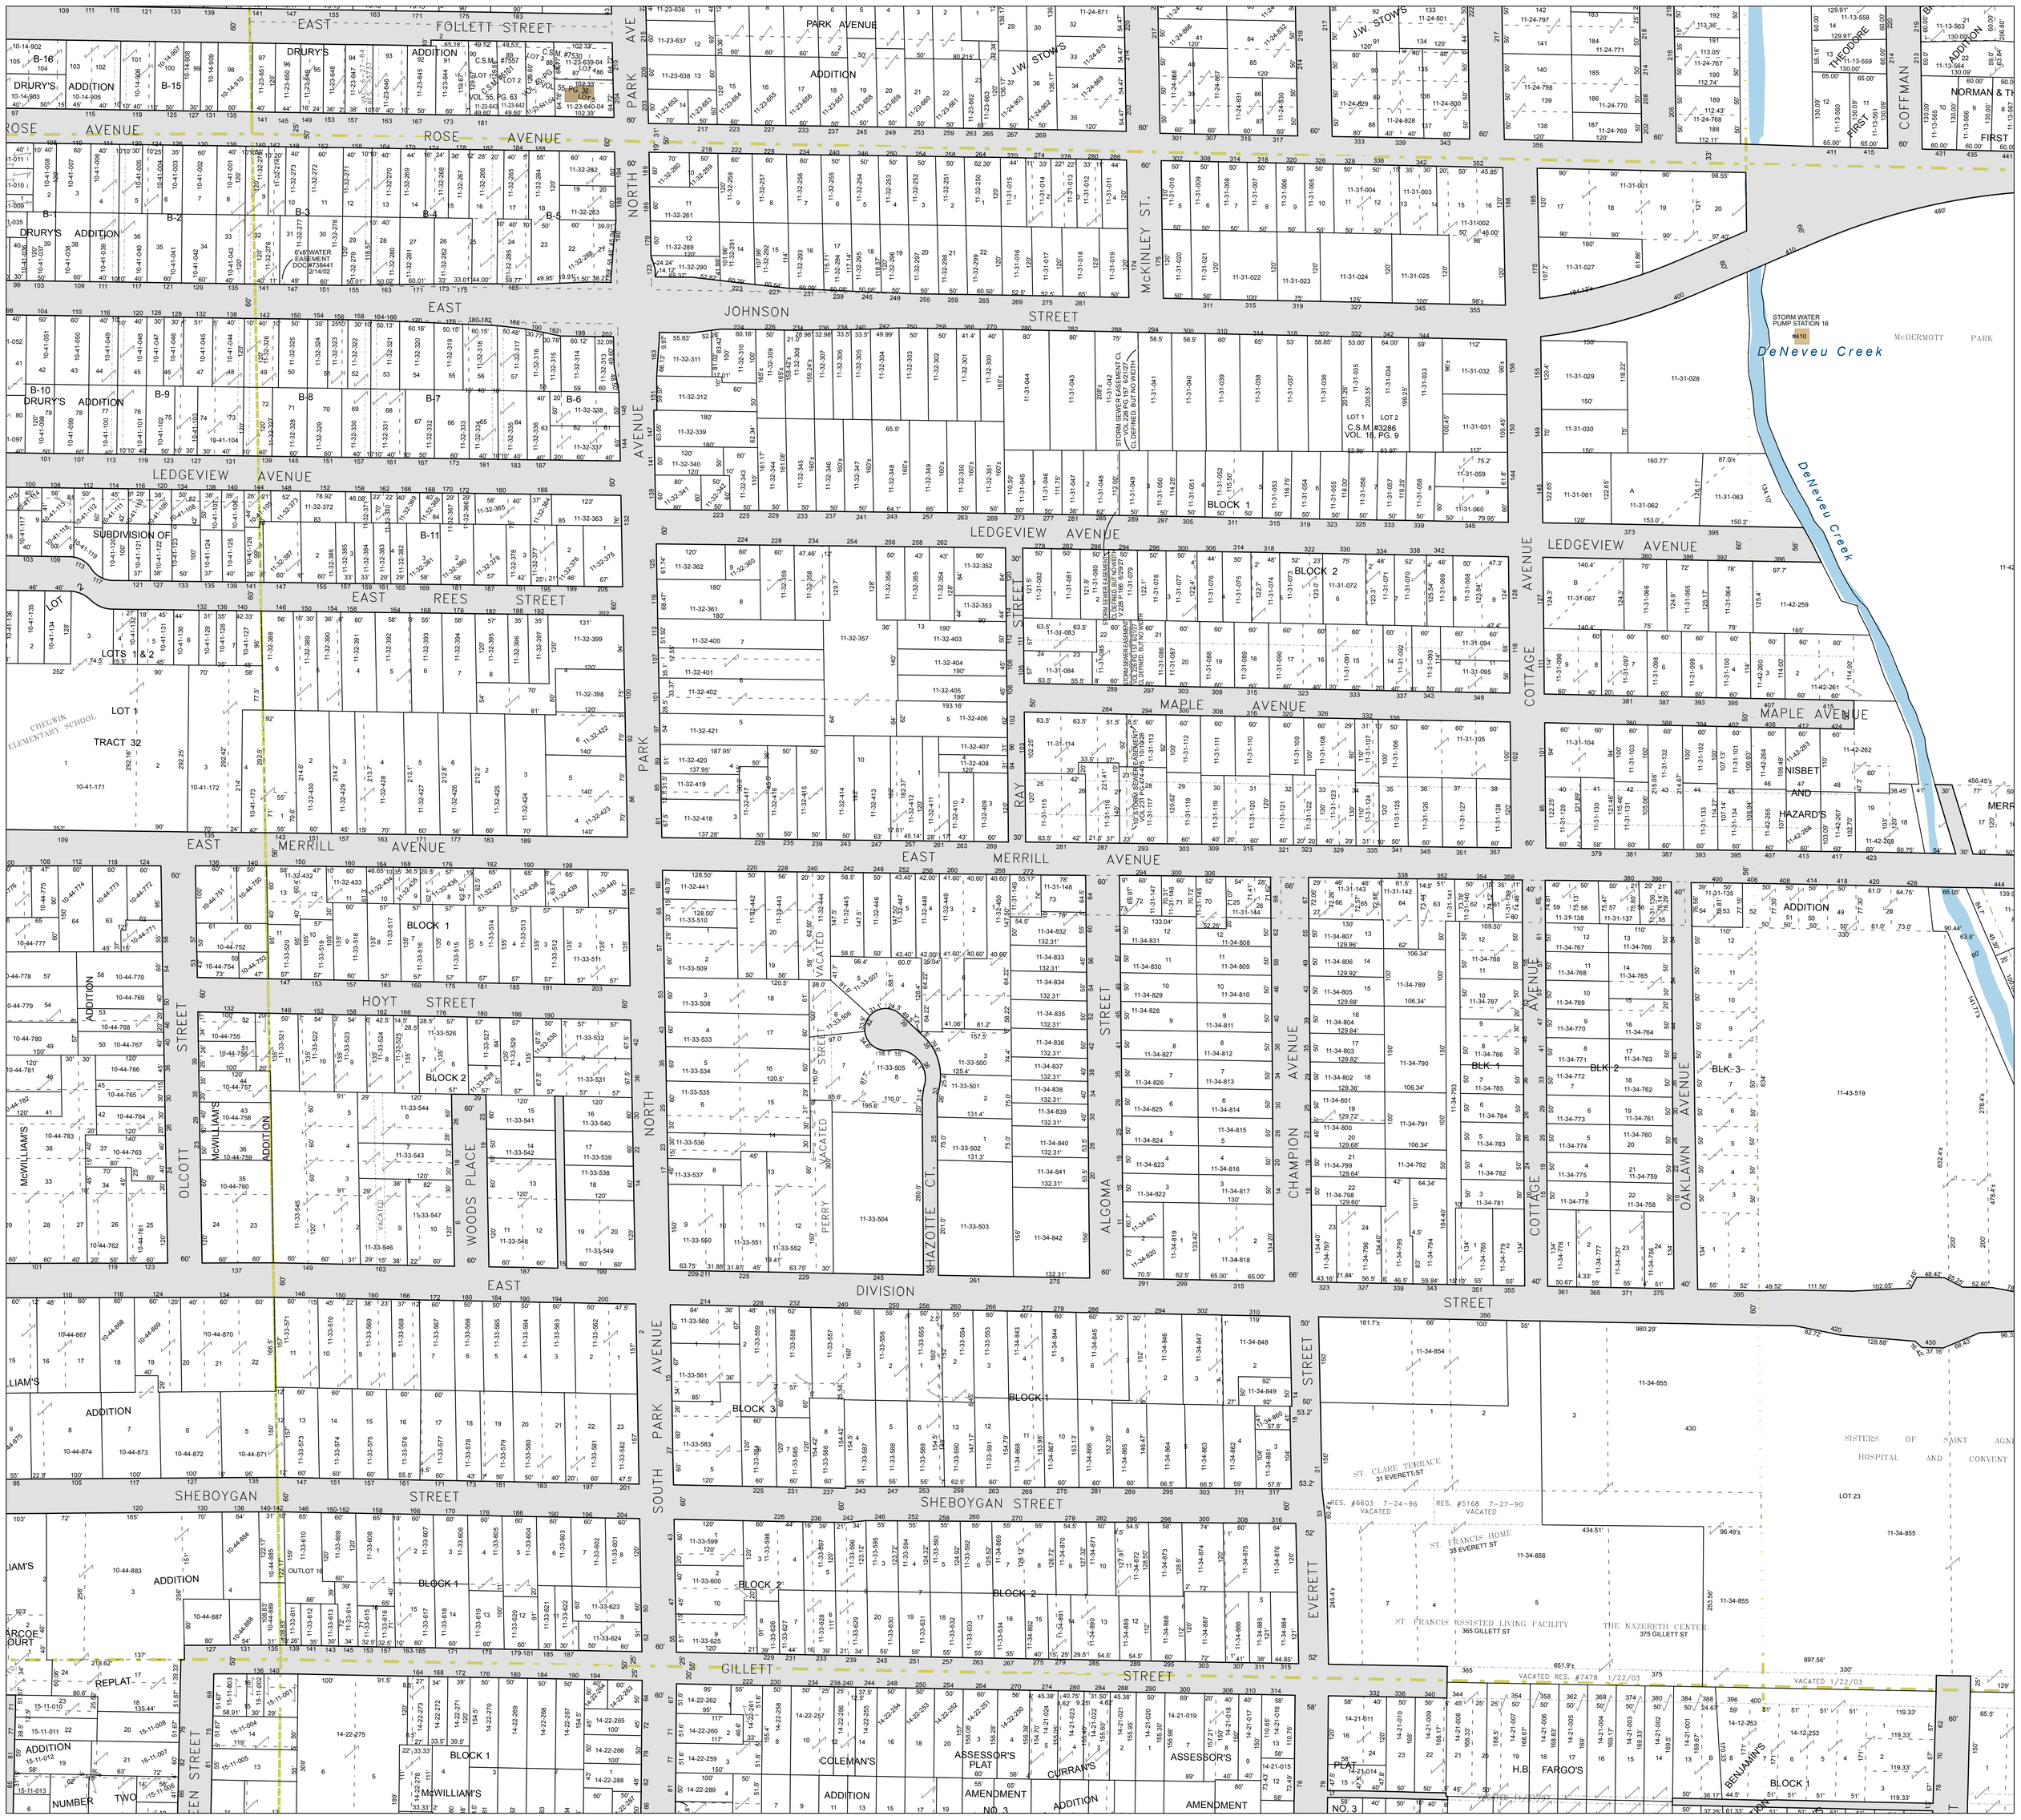

Parcel Line
Historic Lot Line
Private Road
Easement
Waterbody
Waterway
Road Right of Way
Vacated Road Right of Way
Vacated Railroad Right of Way
Section & Quarter Section Lines
Building
Proposed or Approx. Building Location

Parcel Number Format

FDL-15-17-01-33-000-00

City Code | Township | Range | Section | ¼ Section ¼ ¼ Section | Short Parcel Number | Split Omitted if 00

The City of Fond du Lac creates and maintains GIS and other geospatial maps and data for its own use. They may show the approximate relative location of property, boundaries and other features but have not been prepared by a professional land surveyor. These map(s)/datasets are provided for informational purposes only and may not be sufficient or appropriate for legal, engineering, or surveying purposes. It is provided "AS-IS" without warranties of any kind and the City of Fond du Lac assumes no liability for use or misuse.

Prepared by: City of Fond du Lac Engineering Division
160 South Macy Street
Fond du Lac, WI 54935

Fond du Lac County Coordinate System
NAD 83/91

Map Printing Date: 6/1/2012

0 50 100 200 Feet

NE NW NE
10 11
SE SW SE
NE NW NE
15 14

T15 R17 Sec11 SW

Quarter Section Parcel Map Series

P:\GIS_Services\Land_Records\MapProduction\Quarter Section Parcel Map Series - CiFdL.mxd