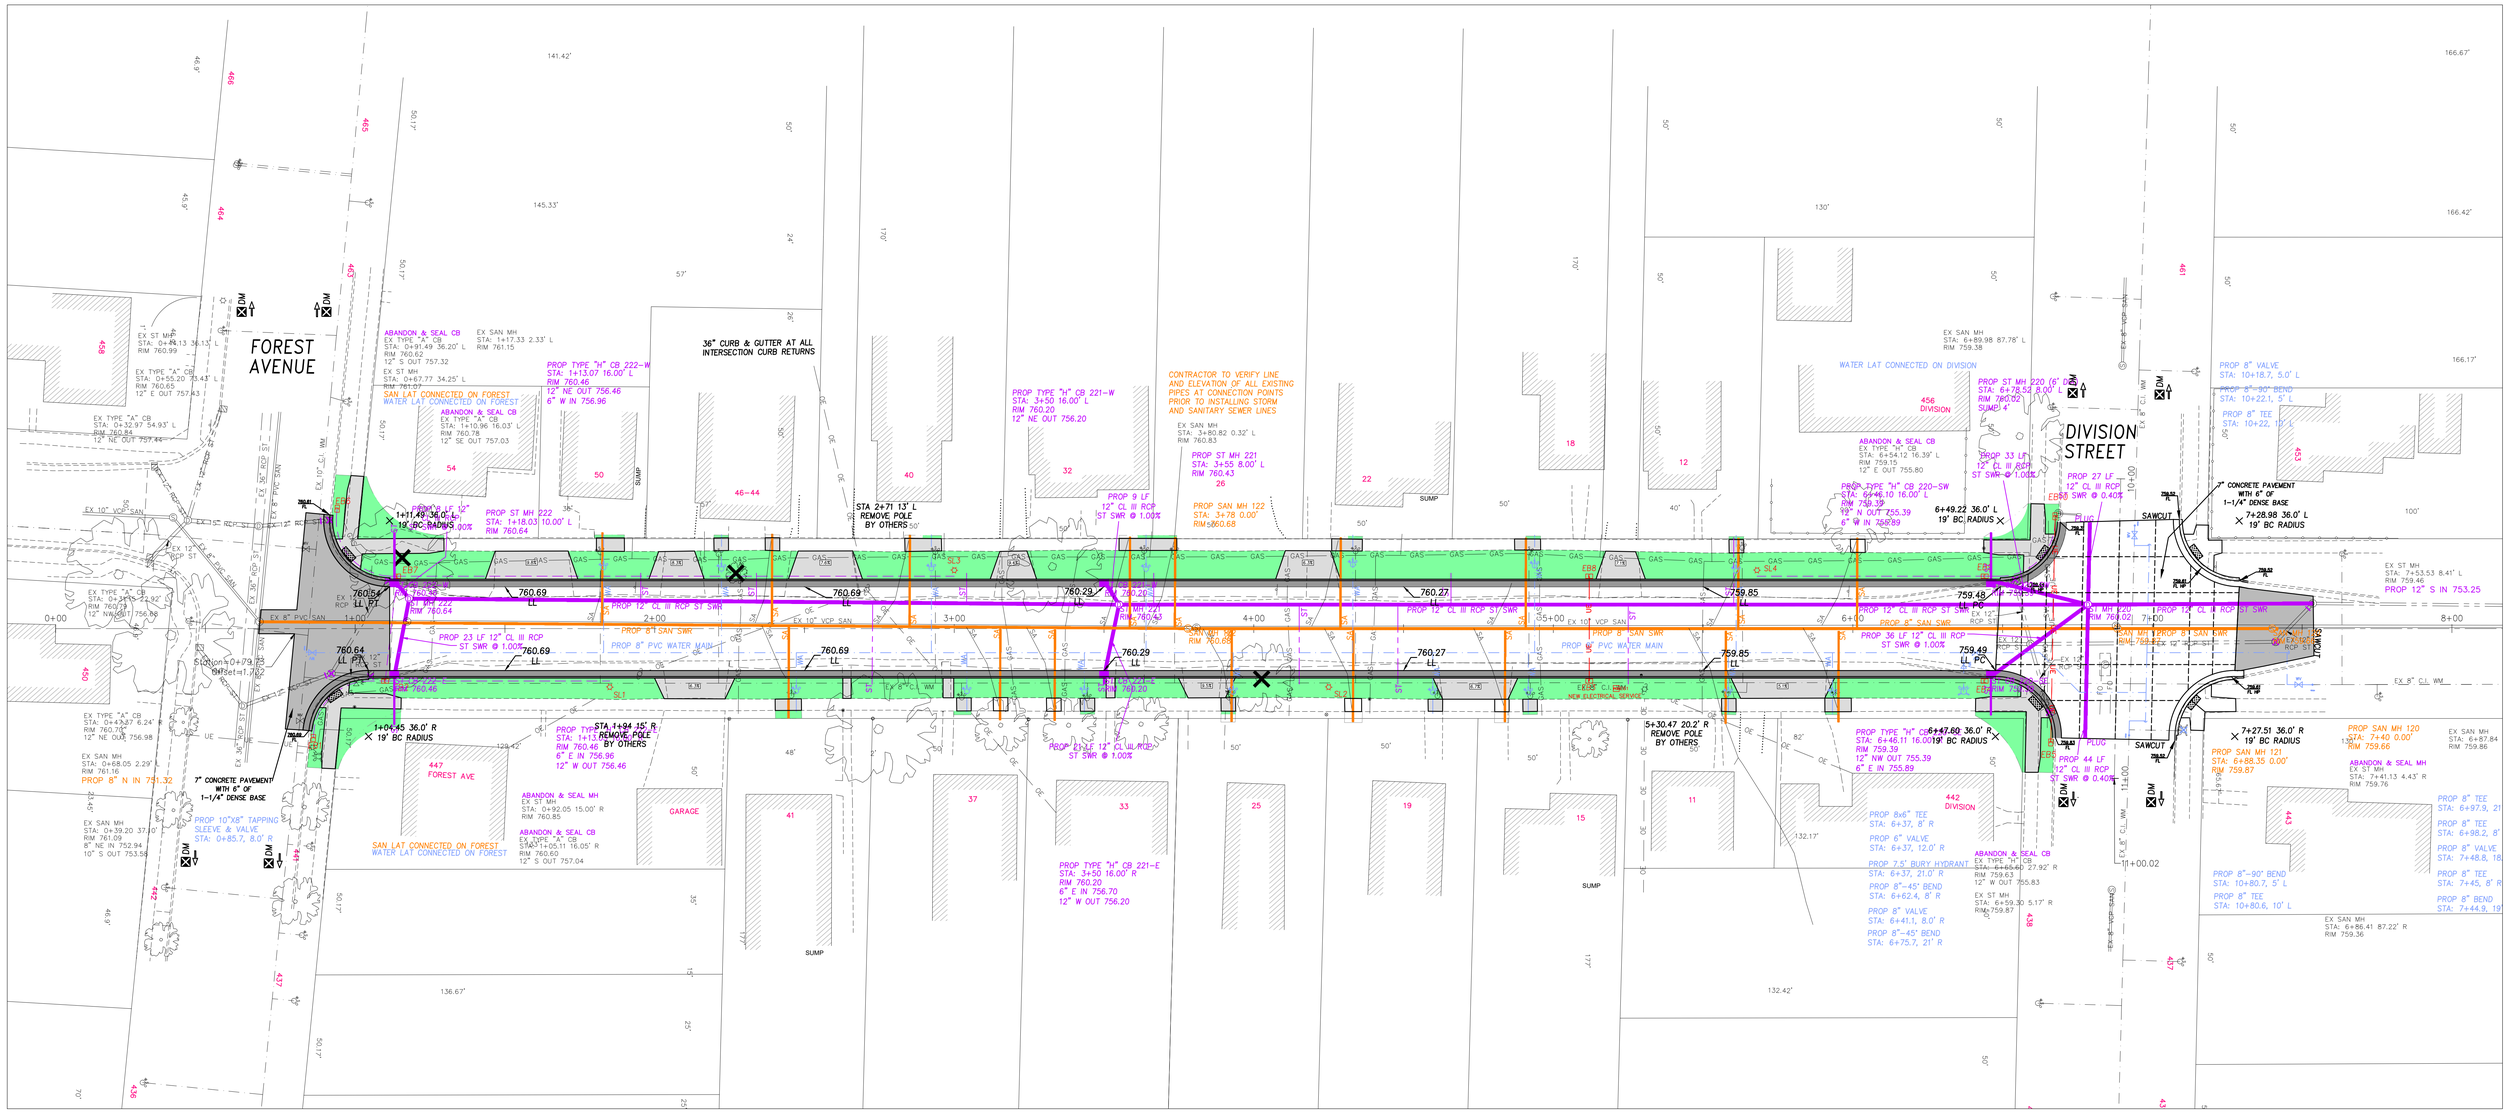S BUTLER STREET