LEDGEVIEW AVENUE
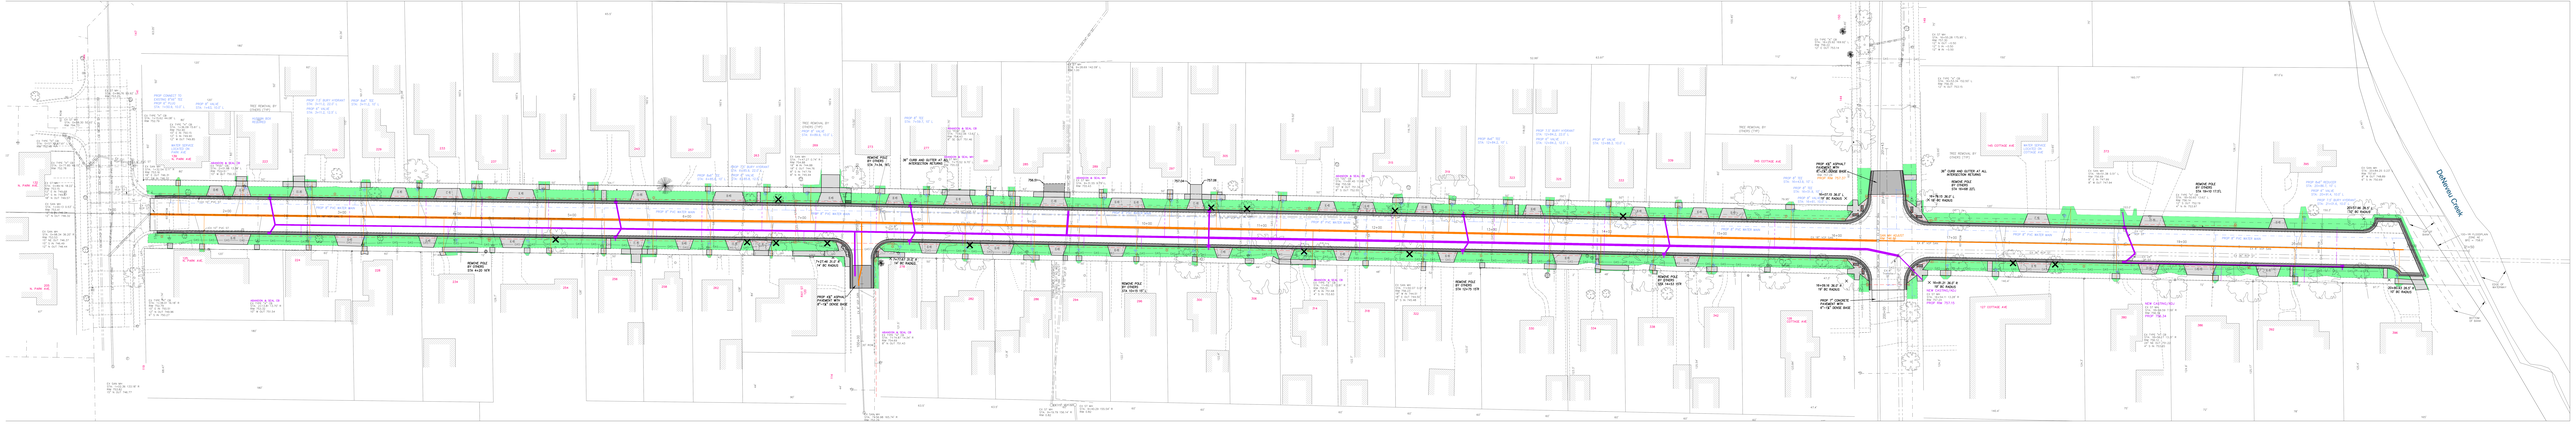
N